Traffic Engineering Office

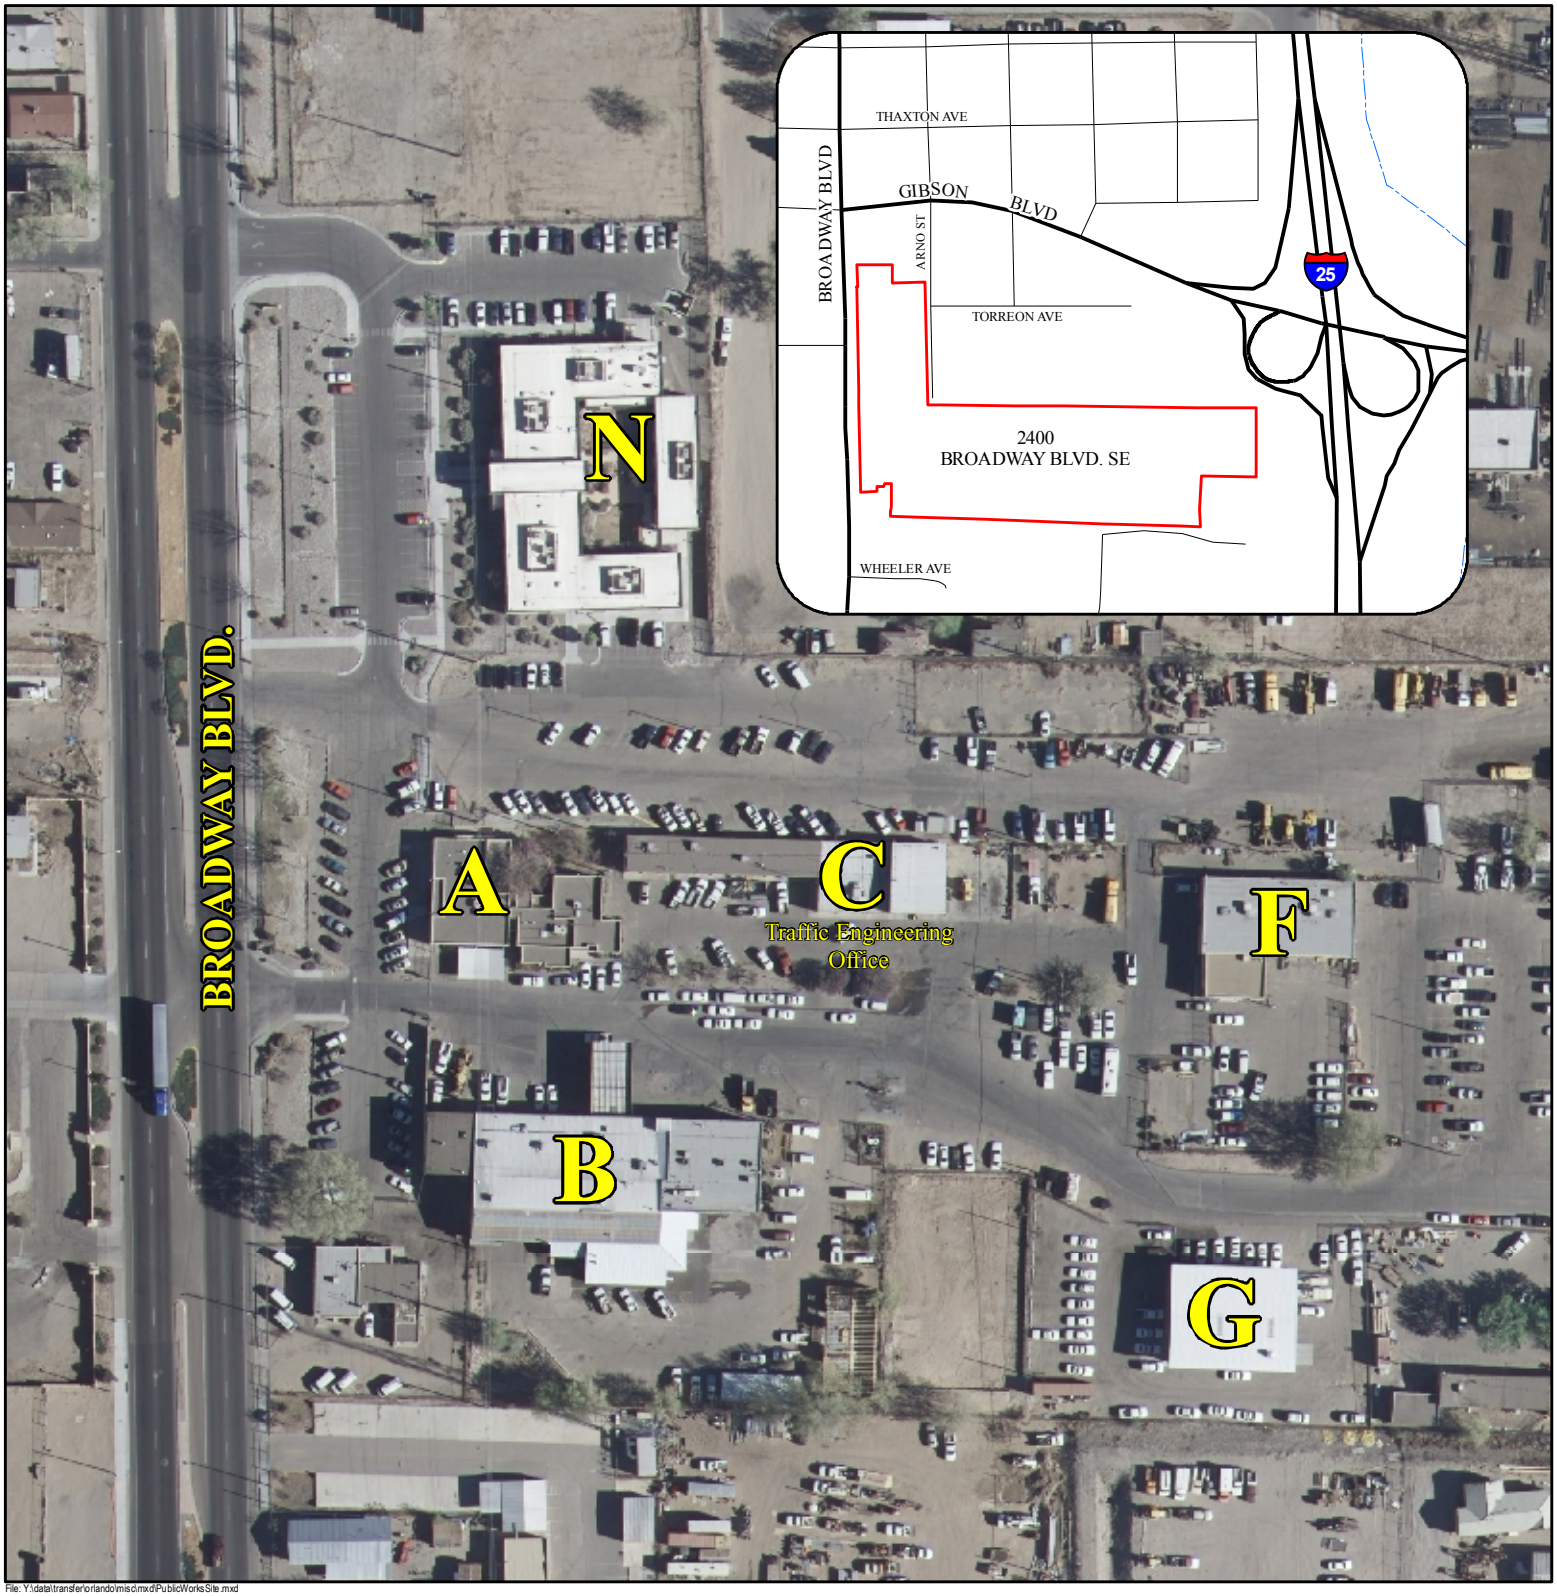

File: Y:\data\transfer\orlando\misc.mxd\PublicWorksSite.mxd

N
W E
S

Not to Scale