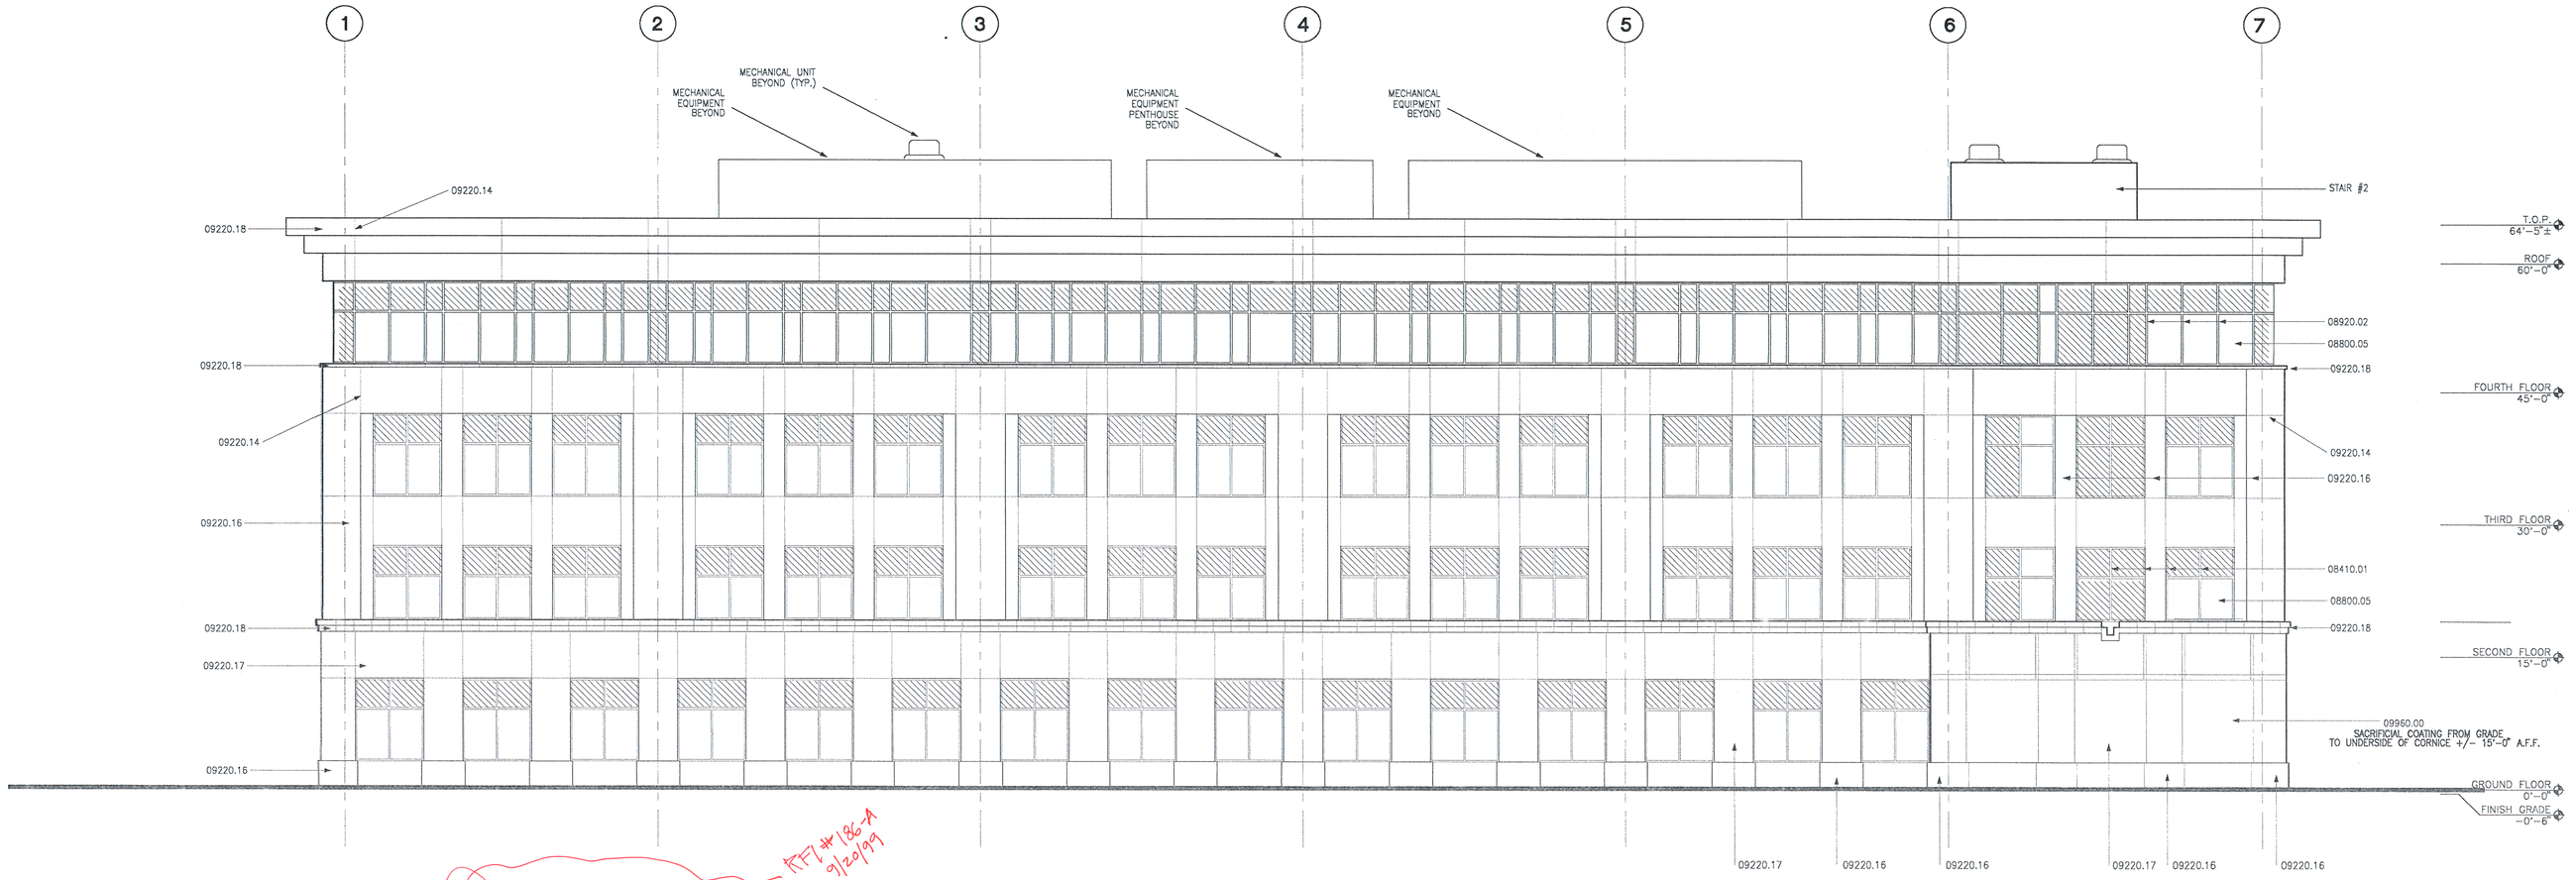

WEST ELEVATION 01

Scale: 1/8"=1'-0"

RFI #186-A 9/20/99

ASI #23 3/5/99 Ska 137

#RFI 028-A 6/25/99 (SKA-137R)

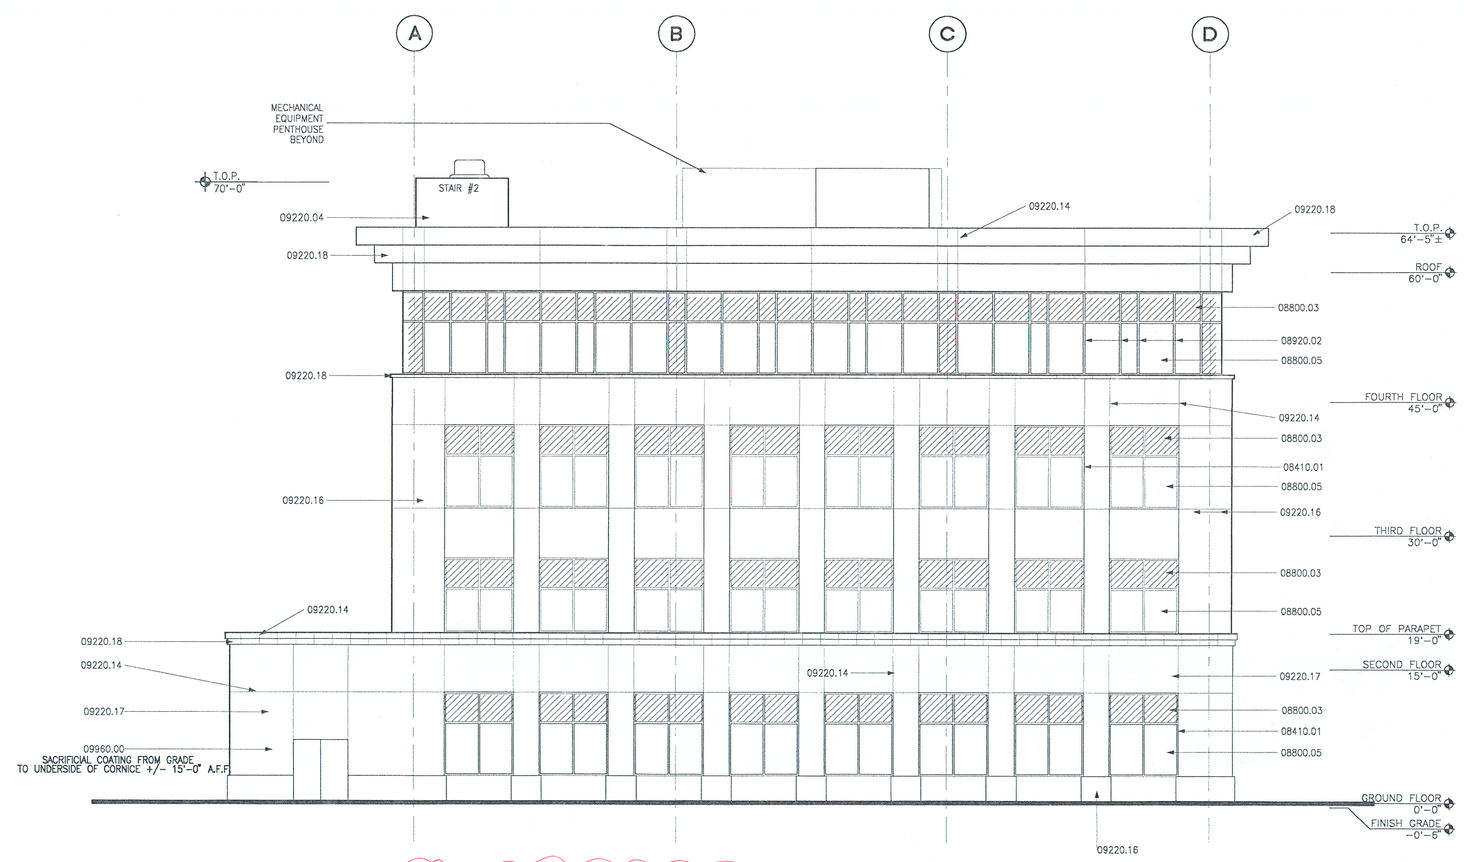

SOUTH ELEVATION 2

Scale: 1/8"=1'-0"

ASI #23 3/4/99 Ska-138

#RFI 028-A 6/25/99 (SKA-138R)

GENERAL NOTES

A. SEE SHEETS DA3.10 FOR WINDOWS TYPES AND DIMENSIONS.

B. SPOT ELEVATIONS ARE TAKEN FROM GRADE BASED ON STRUCTURAL DRAWINGS.

KEYED NOTES

Division 8 – DOORS & WINDOWS

08410.01 ALUMINUM STOREFRONT
08800.03 SPANDREL GLASS
08800.05 GLAZING
08920.02 ALUMINUM CURTAIN WALL

Division 9 – FINISHES

09220.04• PORTLAND CEMENT PLASTER, COLOR # 2
09220.14• STUCCO JOINT – "V" GROOVE (AS SHOWN ON ELEVATION)
09220.16• PORTLAND CEMENT PLASTER (THREE COAT STUCCO SYSTEM) – COLOR #1, FIELD COLOR
09220.17• PORTLAND CEMENT PLASTER (THREE COAT STUCCO SYSTEM) – COLOR #2, D.A. ACCENT COLOR
09220.18• PORTLAND CEMENT PLASTER (THREE COAT STUCCO SYSTEM) – COLOR #3, CORNICES
09960.00• SACRIFICIAL COATING FROM GRADE TO UNDERSIDE OF CORNICE +/- 15'-0" A.F.F.

BERNALILLO COUNTY STATE OF NEW MEXICO

DEPARTMENT OF THE COUNTY MANAGER
Real Estate / CIP Division

Copyrighted. All Rights Reserved
Do not reproduce without written permission from Bernalillo County

REVISION	DATE	DESCRIPTION

08/21/98 DATE
9669 JOB #
KTWO PROJ. MGR. | TG/SGS BY
20 60 90 100 QUALITY ASSURANCE
1/8"=1'-0" SCALE
669DA301.DWG FILE

FMSM
BERNALILLO COUNTY COURTHOUSE

ALBUQUERQUE, NEW MEXICO

D.A. OFFICE BUILDING

Flatow Moore Shaffer McCabe
Architects Interior Designers
Landscape Architects Planners
Albuquerque, New Mexico
Copyrighted. All rights reserved.

STATE OF NEW MEXICO TOBIAS FLATOW 8-21-98 NO. 1340 REGISTERED ARCHITECT

DA3.01 WEST + SOUTH ELEVATIONS

FLATOW MOORE SHAFFER McCABE architects Registered Professional Interior Designers Landscape architects
[illegible]